EXISTING CROSS SECTION

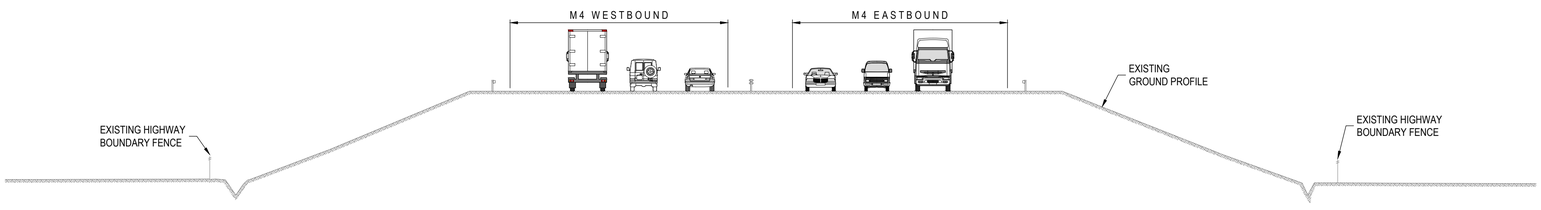

EXISTING ELEVATION

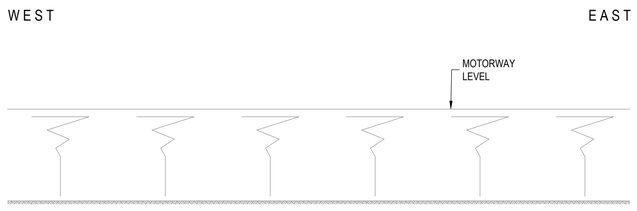

STAGE 1 - COMMENCE TEMPORARY SOUTH EMBANKMENT WIDENING

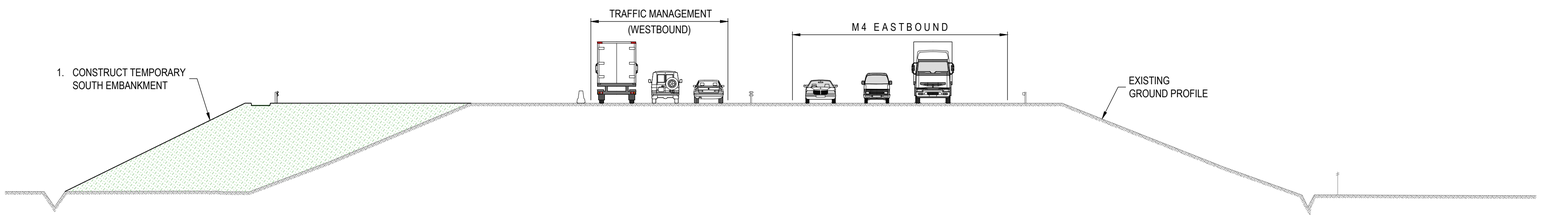

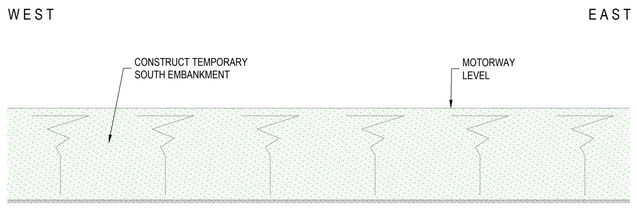

STAGE 2 - INSTALL TEMPORARY WORKS AND CONSTRUCT CROSSOVERS

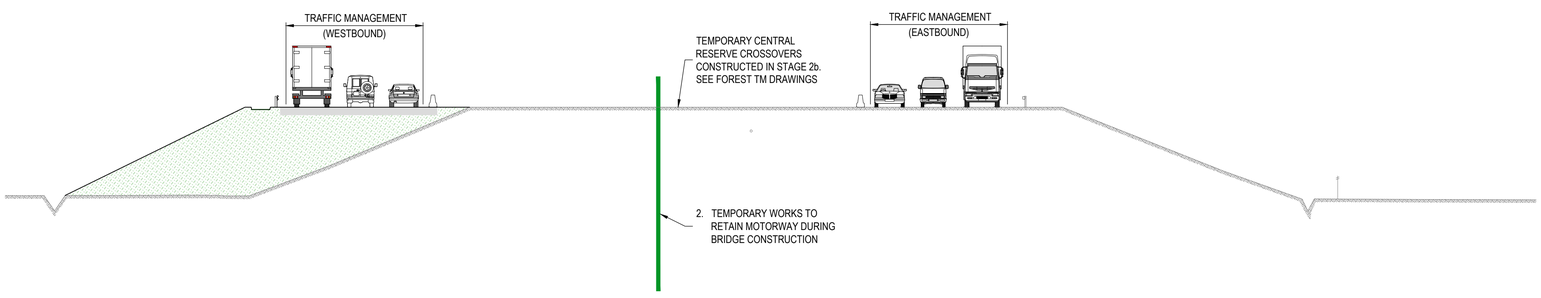

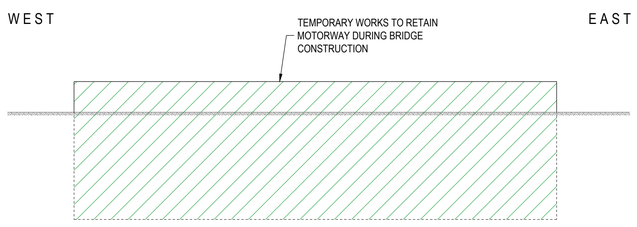

STAGE 3a - CONSTRUCTION WORKS TO NORTH SIDE OF MOTORWAY

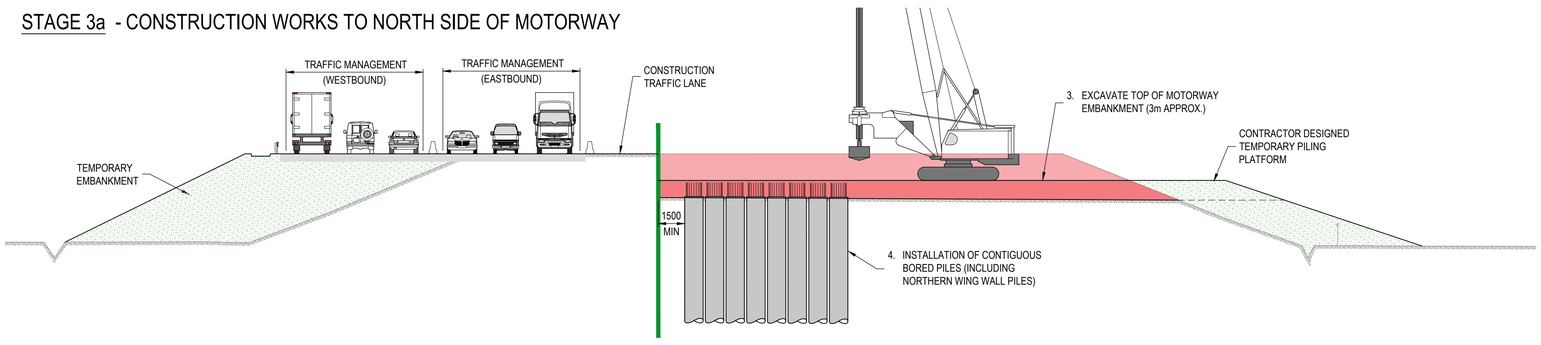

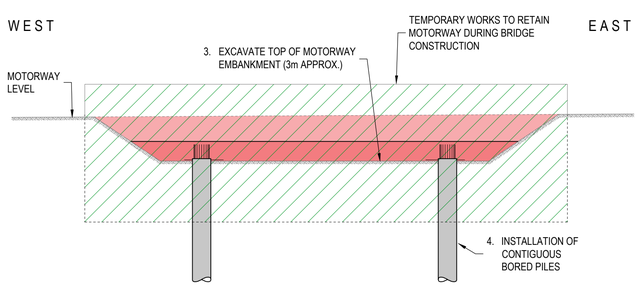

STAGE 3b - CONSTRUCTION WORKS TO NORTH SIDE OF MOTORWAY

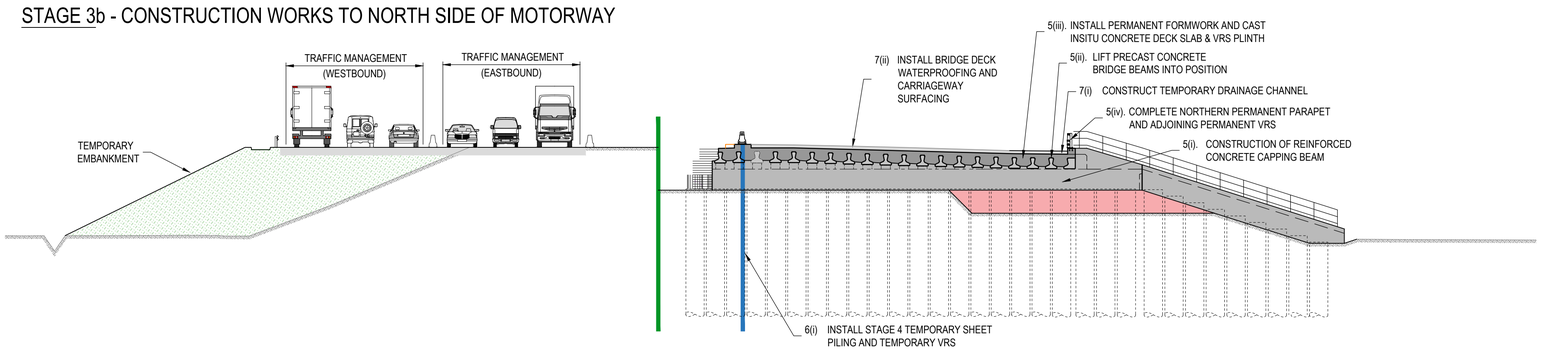

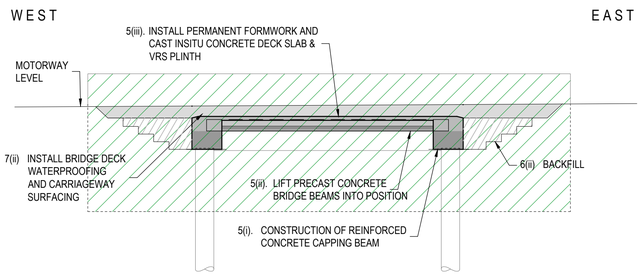

STAGE 4b - CONSTRUCTION WORKS TO SOUTH SIDE OF MOTORWAY

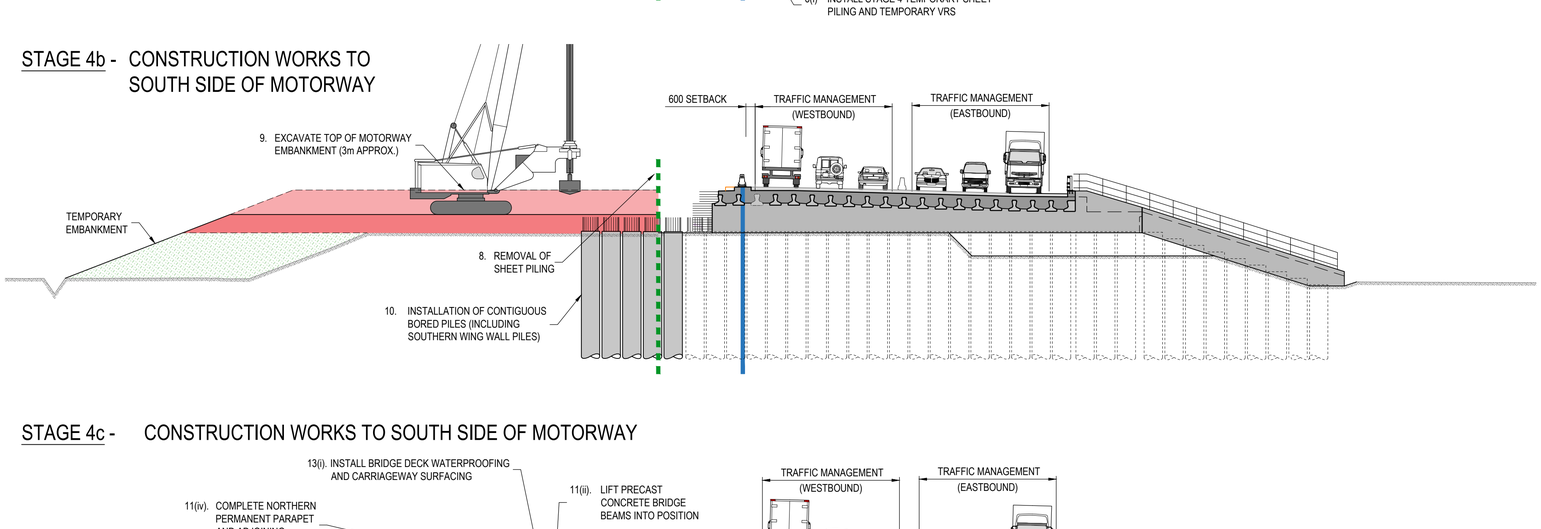

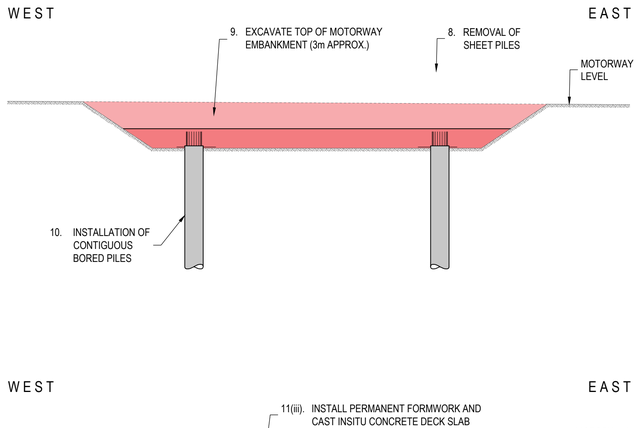

STAGE 4c - CONSTRUCTION WORKS TO SOUTH SIDE OF MOTORWAY

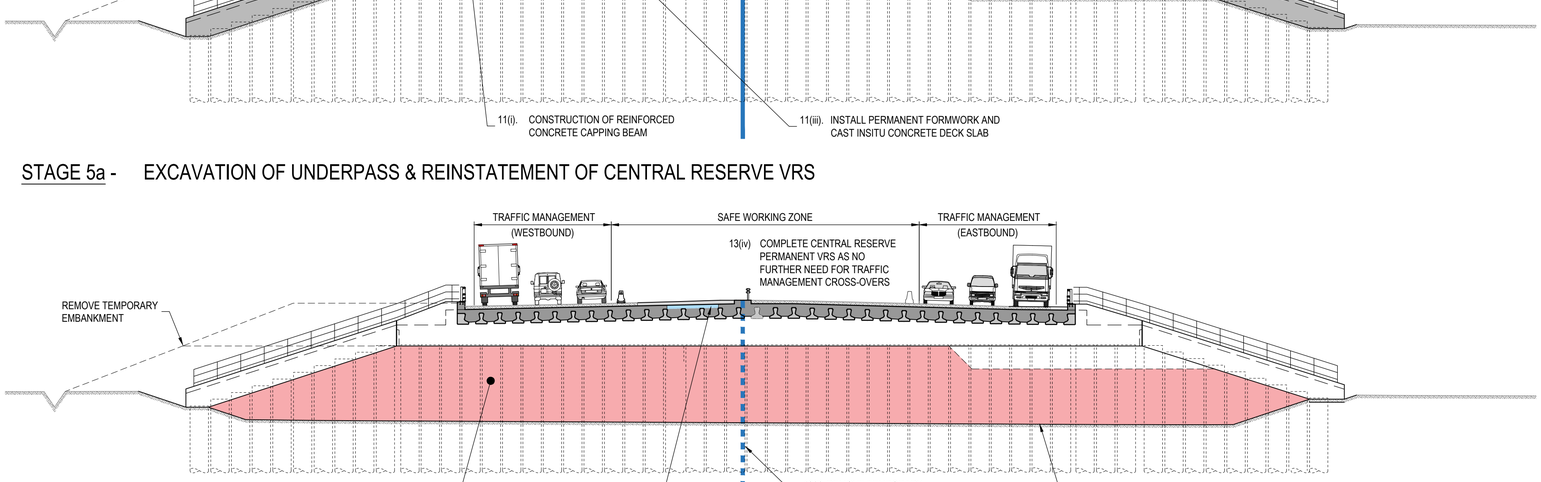

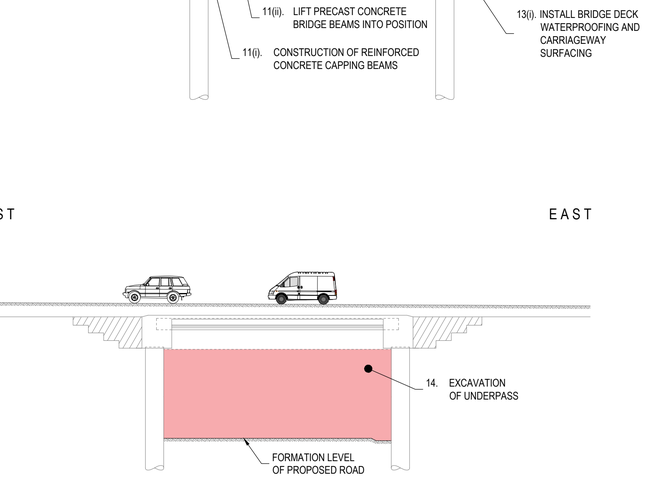

STAGE 5a - EXCAVATION OF UNDERPASS & REINSTATEMENT OF CENTRAL RESERVE VRS

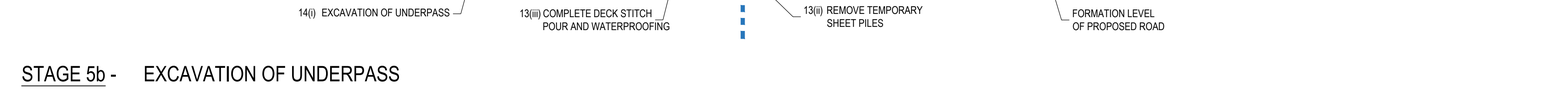

STAGE 5b - EXCAVATION OF UNDERPASS

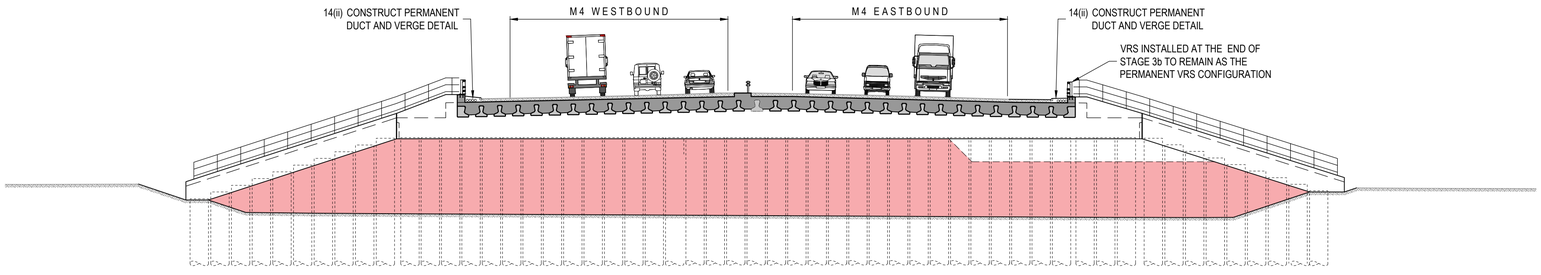

STAGE 6 - CONSTRUCTION OF SOUTHERN ACCESS ROAD

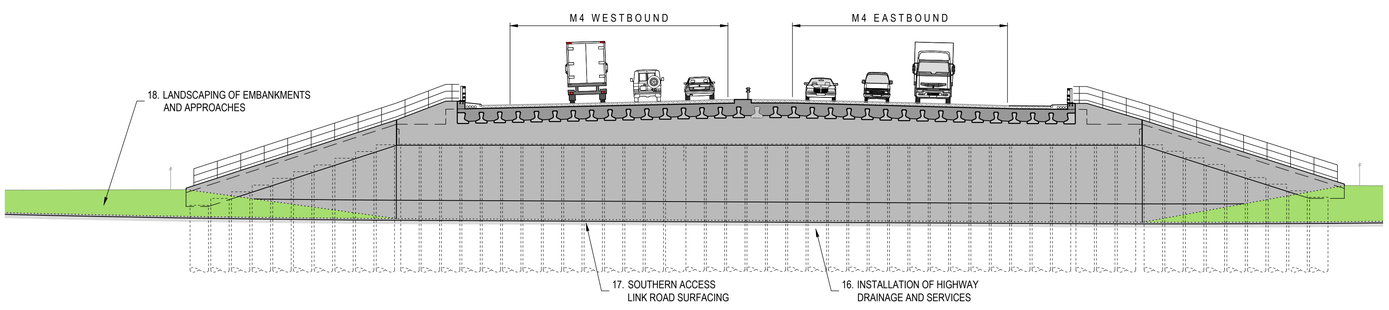

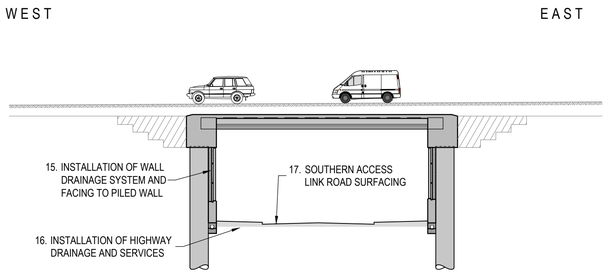

NOTES

GENERAL

0100.1. REFER TO DRAWING 44771-PBA-SBR-39060-DR-CB-0110 FOR NOTES.

Mark	Revision	Date	Drawn	Chkd	Appd
P04	UPDATED TO REFLECT DETAILED DESIGN	22.11.19	GCP	JWS	PC
P03	PROPPING AND TRANSITION PILES REMOVED	18.10.19	GCP	JAS	PC
P02	CONSTRUCTION SEQUENCE REFINED	05.07.19	GCP	JAS	JWS
P01	DRAFT ISSUE FOR CLIENT COMMENT	-	GCP	JAS	-

SCALING NOTE: Do not scale from this drawing. If in doubt, ask.

UTILITIES NOTE: The position of any existing public or private sewers, utility services, plant or apparatus shown on this drawing is believed to be correct, but no warranty to this is expressed or implied. Other such plant or apparatus may also be present but not shown. The Contractor is therefore advised to undertake their own investigation where the presence of any existing sewers, services, plant or apparatus may affect their operations.

Drawing Issue Status

FOR APPROVAL

WICHELSTOWE DEVELOPMENT, SWINDON
WICHELSTOWE SOUTHERN ACCESS UNDERPASS (SMIS KEY: 39060)
ILLUSTRATIVE CONSTRUCTION SEQUENCE

Client

GRIFFITHS civil engineering and construction

Date of 1st Issue	Designed	Drawn
22.11.2019	JAS/AJMC	GCP
A0 Scale	Checked	Approved
As Indicated	JAS/JWS	PC

Drawing Number: 44771-PBA-SBR-39060-DR-CB-0103

Revision: P04

peterbrett now part of Stantec
peterbrett.com

© Peter Brett Associates LLP

READING
Tel: 01189 500 761