A

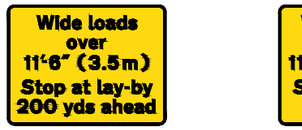

Scheme Ref.			
Sign Ref.	P7292	x-height	150.0
Letter colour	BLACK	SIGN FACE	
Background	YELLOW	Width	2450 mm
Border	BLACK	Height	1860 mm
Material	Class R3B-UK	Area	4.56 m²

B

Scheme Ref.			
Sign Ref.	P7292	x-height	150.0
Letter colour	BLACK	SIGN FACE	
Background	YELLOW	Width	2250 mm
Border	BLACK	Height	1860 mm
Material	Class R3B-UK	Area	4.19 m²

C

Scheme Ref.			
Sign Ref.	P7293	x-height	150.0
Letter colour	BLACK	SIGN FACE	
Background	YELLOW	Width	2440 mm
Border	BLACK	Height	1460 mm
Material	Class R3B-UK	Area	3.56 m²

Scheme Ref.			
Sign Ref.	Phone No.	x-height	150.0
Letter colour	BLACK	SIGN FACE	
Background	YELLOW	Width	2550 mm
Border	BLACK	Height	560 mm
Material	Class R3B-UK	Area	1.43 m²

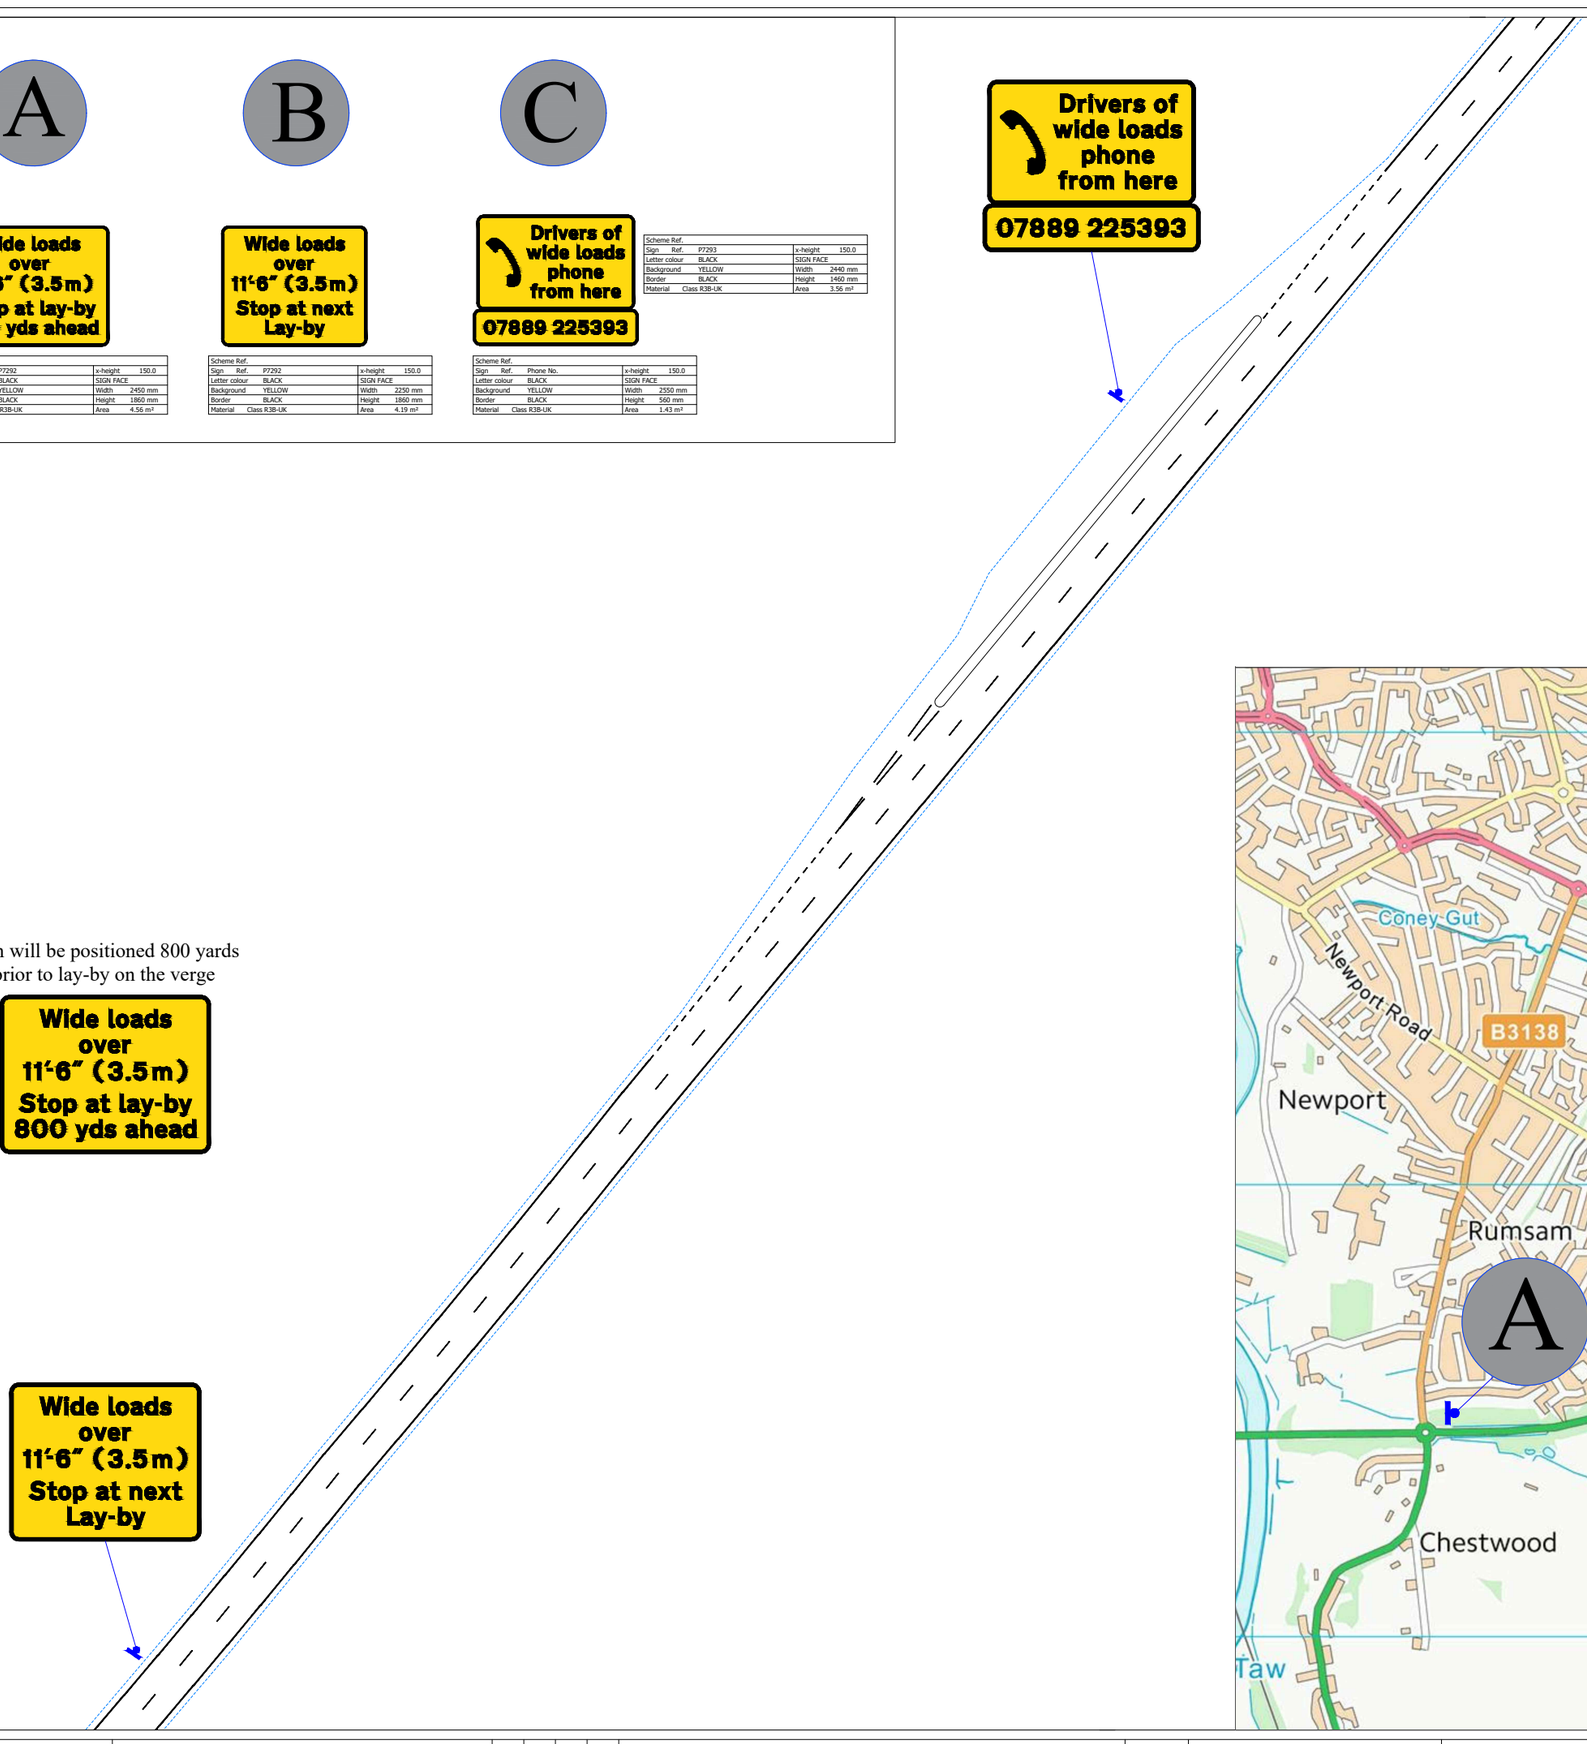

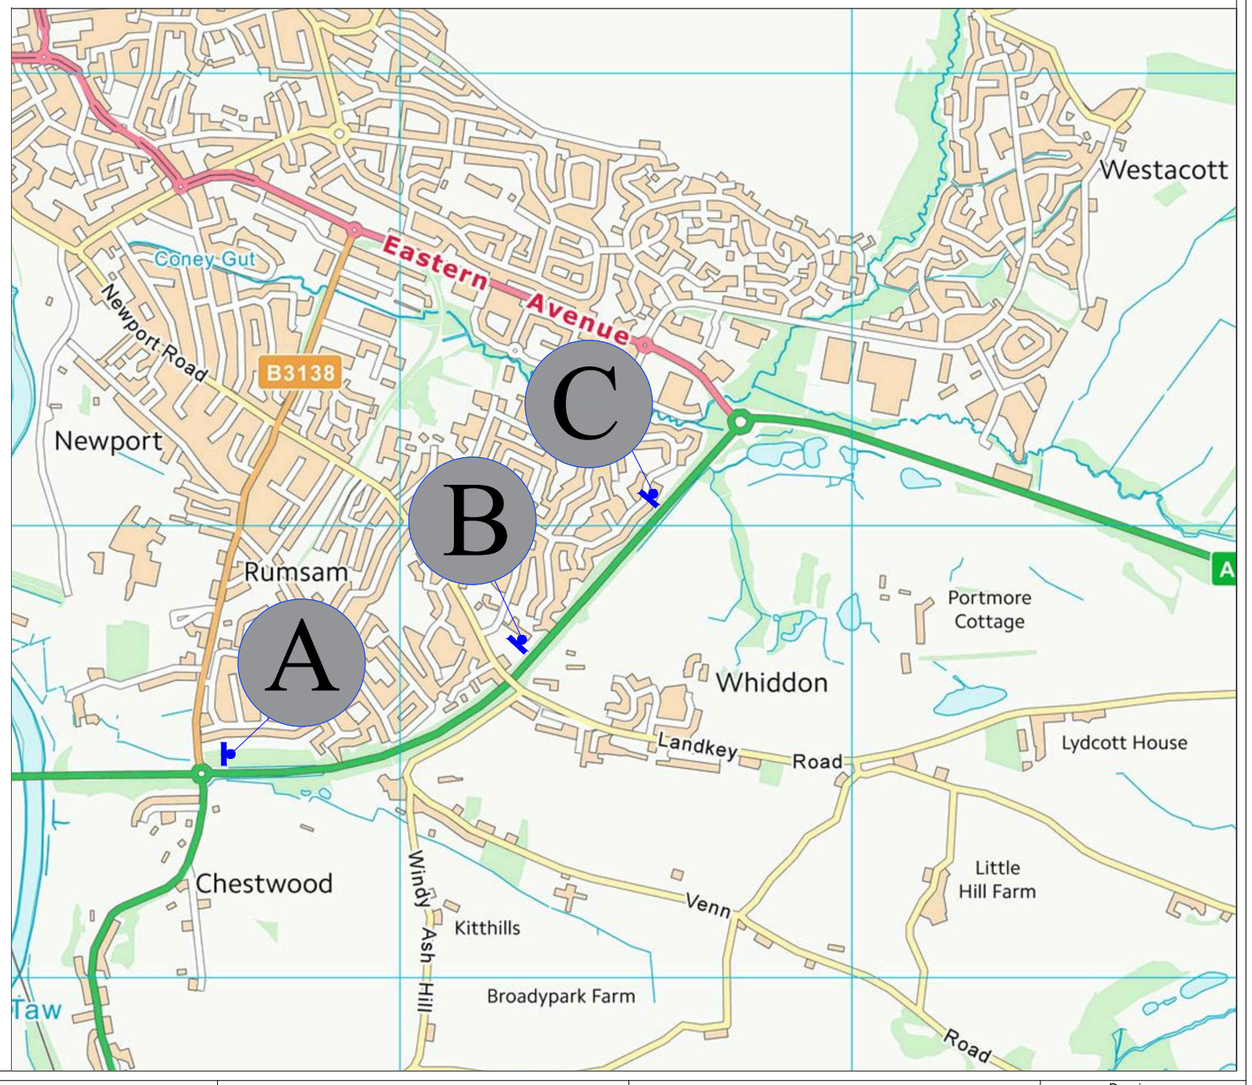

Drn:	PF
Chk:	.
App:	.
Date:	26.04.21

forest

Forest Traffic Signals Ltd,
Forest House, Broad Quay Road,
Felnex Ind Est. Newport. NP19 4PN
Tel: 01633 284700 Fax: 01633 283212

Rev.	Drn.	Chk.	App.	Description	Date.

GRIFFITHS
civil engineering and construction

Project: North Devon Link Road

Office copy | Issued to site | Issued to client

Drawing:
Traffic management layout for wide load bay on single carriageway 50mph+

Drawing no: MEAG02_0001_TMA06.01
Revision:
Scale: NTS